FIGURE 2 - 8TH AVENUE SE
MARCH, 2020

BOLTON & MENK

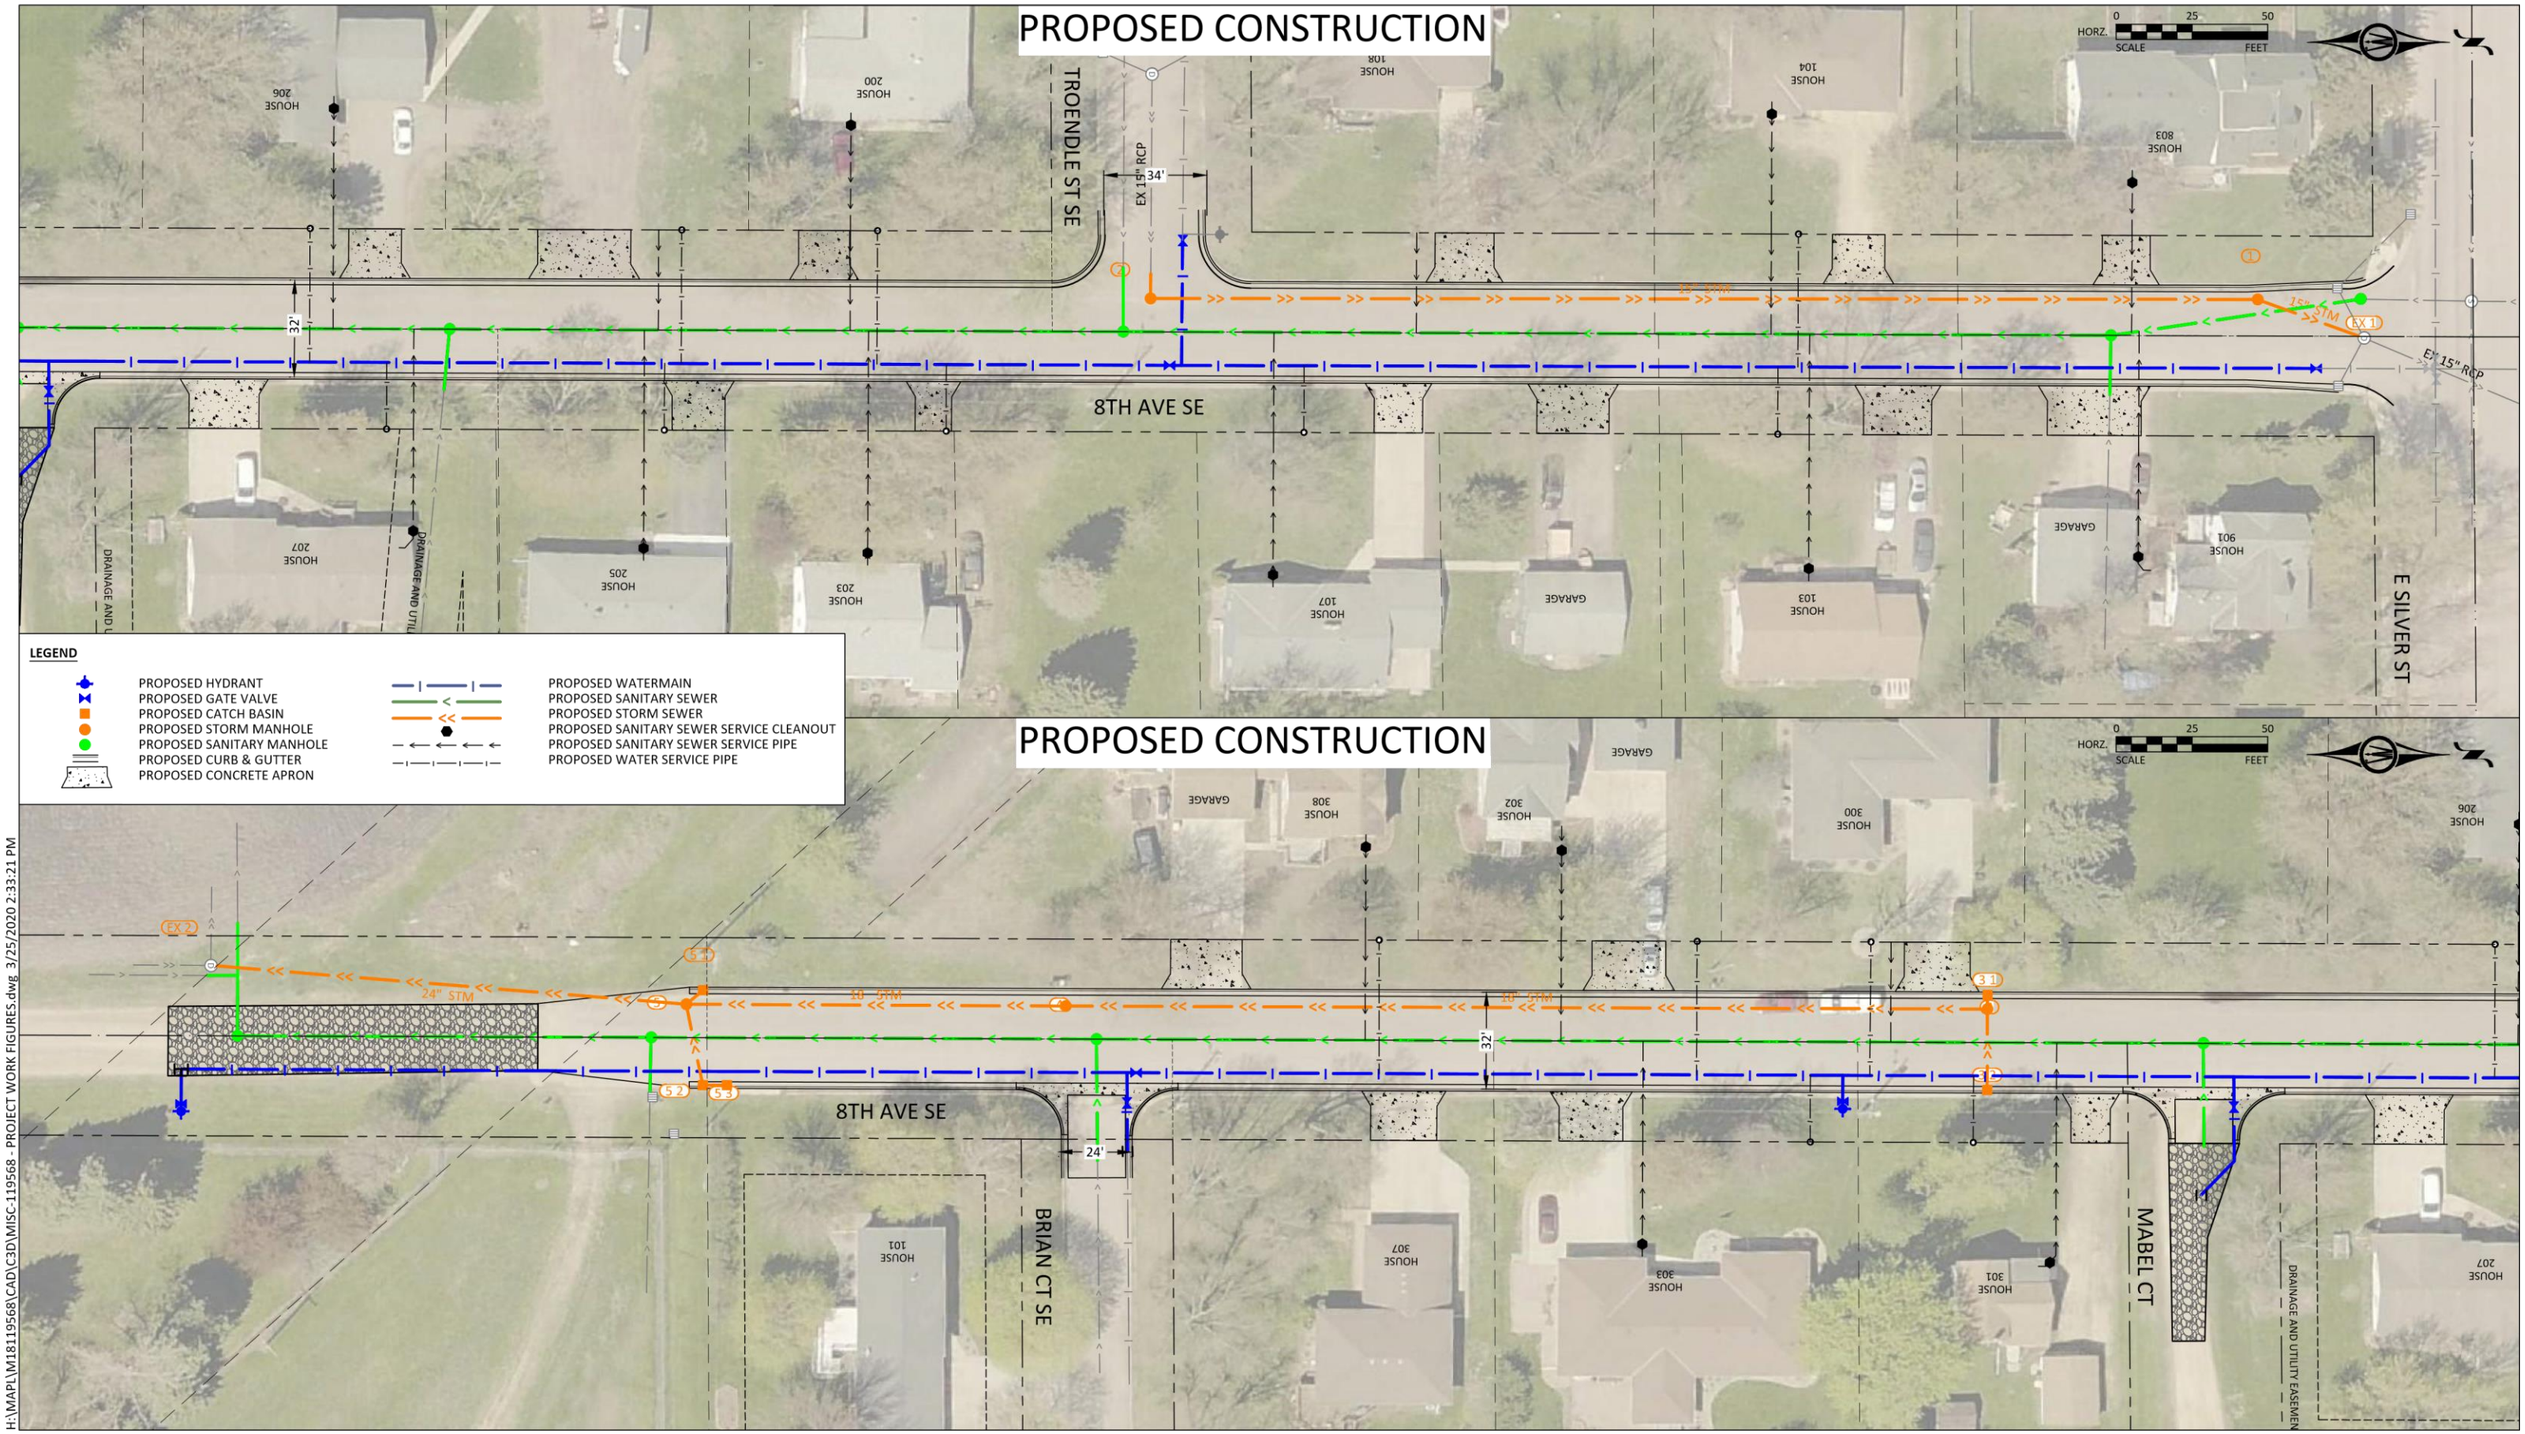

H:\MAP\M18119568\CAD\C3D\MISC-119568 - PROJECT WORK FIGURES.dwg 3/25/2020 2:33:21 PM