FIGURE 1 - SCOTT COURT NW
MARCH, 2020

BOLTON & MENK

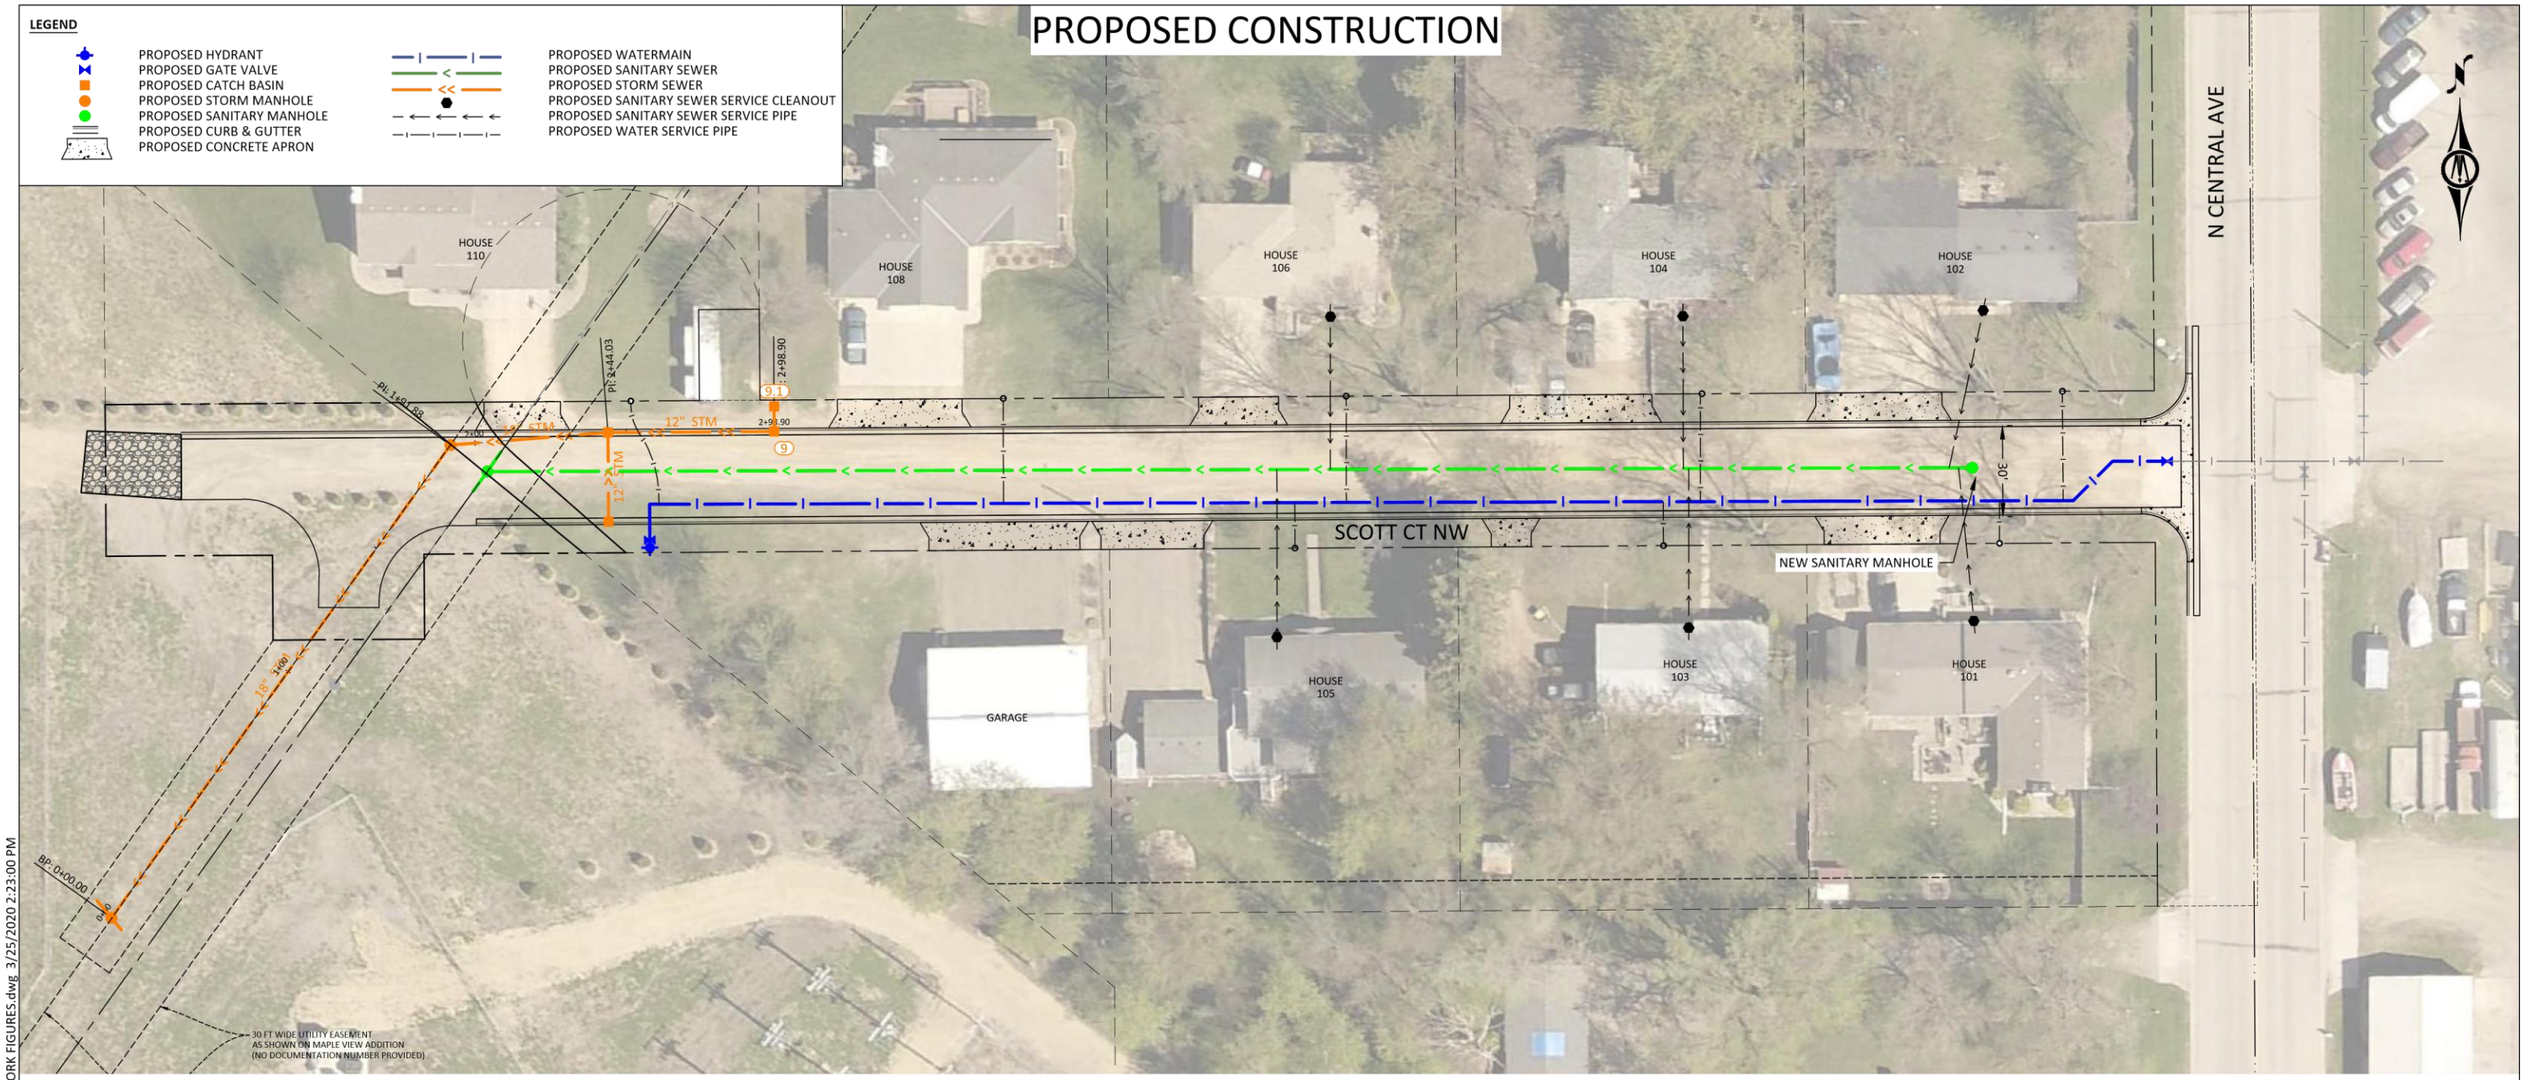

H:\MAP\M18119568\CAD\C3D\MISC-119568 - PROJECT WORK FIGURES.dwg 3/25/2020 2:23:00 PM